LINE LIST		4126	4127	4128	4129	4130	4131	
OWNERS		GILBERT M. & PATRICIA SICKLER	DALE E. & SANDRA R. BLACK	JACK D. & SUSAN M. ROOKSTOLL	AURIE & WILMA A. TAMBOER	JOHN P. & KRISTINA A. KANTZ	TENNESSEE GAS PIPELINE CO.	
RODS	844+80	47.42	852+62 / 50.09	860+89 / 42.12	867+84 / 59.48	877+65 / 46.61	883+69 / 3.94	884+34

PIPELINE STATIONING

846+46 FENCE LINE
848+51 FENCE LINE
848+550 P.I. < 29°30'10" RT.
848+58 FENCE LINE
852+28 TREE LINE
852+62 FENCE LINE
852+62 PROPERTY LINE
853+56 TREE LINE
855+52 TOP OF BANK
855+98 P.I. < 07°32'4" RT.
856+08 TOE OF BANK
857+37 TOP OF BANK
860+89 PROPERTY LINE
861+61.0 P.I. < 6°26'02" LT.
867+84 PROPERTY LINE
875+36.5 P.I. < 0°14'17" RT.
876+13 ENTER WETLAND 319WO43
877+27 TREE LINE
877+44 EXIT WETLAND 319WO43
877+65 PROPERTY LINE
878+76 TREE LINE
879+05 FOREIGN PIPELINE
879+32 TREE LINE
879+60 TREE LINE
881+08 TREE LINE
883+68 PROPERTY LINE
884+34 FENCE LINE
884+53.6 END STA.

ALIGNMENT STRIP MAP

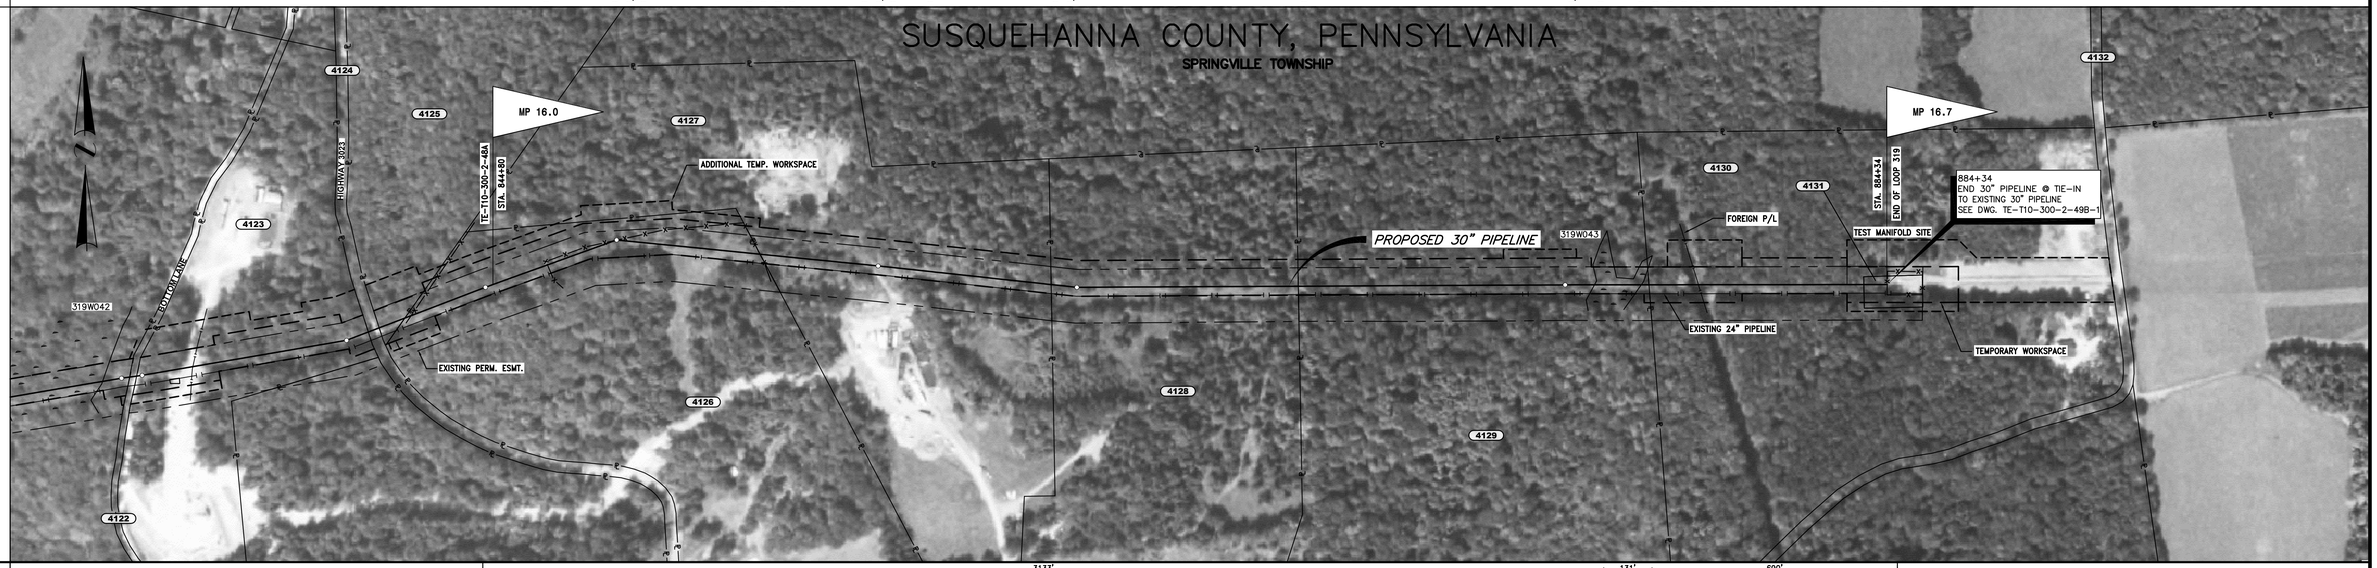

MATERIAL

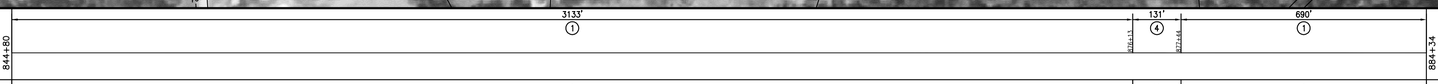

COATING: A | B | A

DESIGN FACTOR: 0.72

CLASS LOCATION: CLASS I

PROFILE

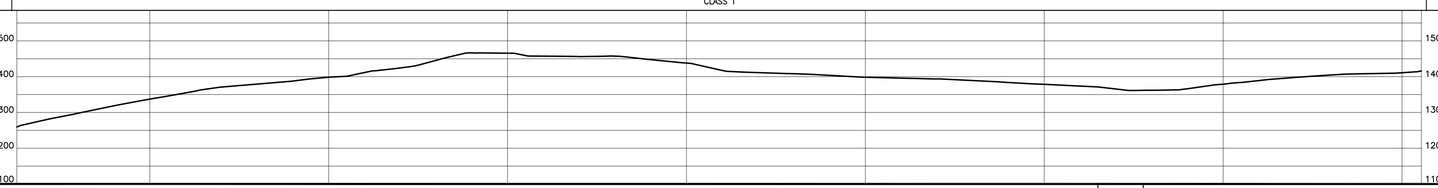

ENVIRONMENTAL: WW2

WORKSPACE

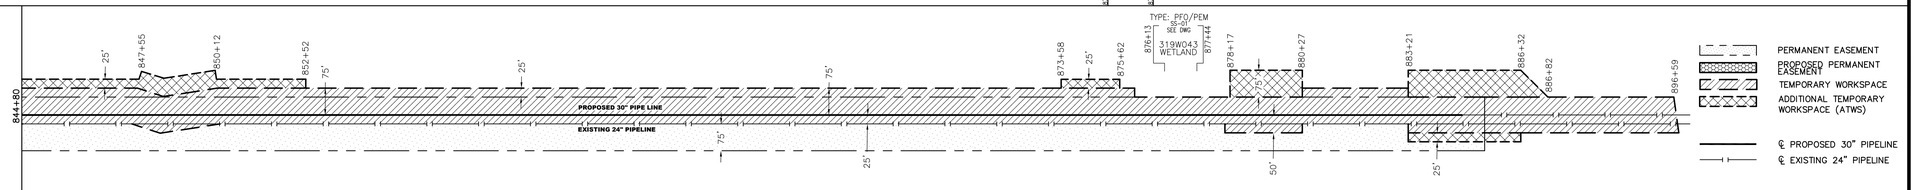

L.L. NO.	OWNERSHIP
4127	DALE E. & SANDRA R. BLACK
4128	JACK D. & SUSAN M. ROOKSTOLL
4129	AURIE & WILMA A. TAMBOER
4130	JOHN P. & KRISTINA A. KANTZ
4131	TENNESSEE GAS PIPELINE
4132	TWP RD #369

PIPE SUMMARY

ITEM	DESCRIPTION	QTY.
1	PIPE-30" OD X 0.349" WT-SSAW-API 5L GR X70, 14-16 MILS FBE	3923
4	PIPE-30" OD X 0.349" WT-SSAW-API 5L GR X70, 14-16 MILS FBE + BC	131

NOTE: BC = BUOYANCY CONTROL RP = ROCK PROTECTION

COATING SUMMARY

A EXTERNAL FBE UC-200 14-16 MILS
B EXTERNAL FBE UC-200 14-16 MILS W/ BUOYANCY CONTROL
C EXTERNAL FBE UC-200 14-16 MILS W/ ROCK PROTECTION
D EXTERNAL FBE UC-200 14-16 MILS W/ 60 MILS ARO

FIELD NOTES

TEST: _____

RADIOGRAPH: _____

REFERENCE DRAWINGS

TE-T10-300-2-49B-1	TIE-IN TO EXISTING 24" P/L FABRICATION DRAWING

TYPICALS

WW2	WETLAND CROSSING, STANDARD AND CONVENTIONAL
RC	ROCK CONSTRUCTION ENTRANCE WITH CULVERT
R4A	TOPSOIL SALVAGE FULL ROW EXISTING LINE NORTH

ISSUED FOR PRELIMINARY FERC REVIEW

NOTE: CONTRACTOR TO AVOID REMOVAL OF MATURE TREES AND LANDSCAPING ALONG EDGE OF THE CONSTRUCTION WORKSPACE UNLESS NECESSARY FOR THE SAFE OPERATION OF CONSTRUCTION EQUIPMENT.

NOTE: NO NEW PERMANENT EASEMENT NEEDED WITHIN 24" EXISTING EASEMENT.

NOTE: MAOP IS 1170 PSIG

NOT FOR CONSTRUCTION

SCALE

200 100 0 200 400

IMAGERY DATE: JULY, 2008

REVISIONS

NO	PROJ ID	DESCRIPTION	DATE	BY	CK	APPR
A	134825	ISSUED FOR REVIEW	3/18/09	BEI	TGP	

AREA: COUDERSPORT DIV.: NORTHERN
DRAFTER: BEI DATE: 03/18/09
DRAFT. COORD: TGP DATE: 03/18/09

Tennessee Gas Pipeline
an El Paso company

300 LINE PROJECT
LOOP 319
PROPOSED 30" NATURAL GAS PIPELINE
BRADFORD AND SUSQUEHANNA COUNTIES
PENNSYLVANIA

DESIGN COORD: DATE: SCALE: 1"=200' PROJ. ID.: 134825
PROJECT COORD: DATE:
OPER. APPR: DATE:

TE-T10-300-2-49B A